


Chatham Waterfront Material Samples

Hollaway

CHATHAM WATERFRONT


Block A Sample Board

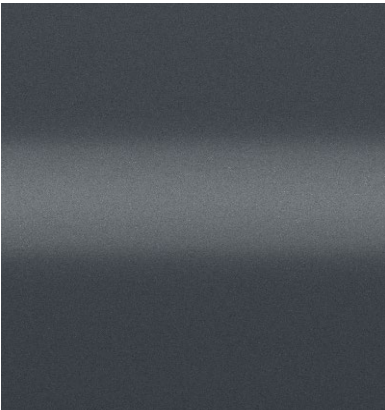



Interpon D2525 - Steel
Blue Grey 715 - Smooth
Matt Y2215F




Block A-Michelmersh
(Selected dark)+ Tar-
mac Coloured mortar
(102)

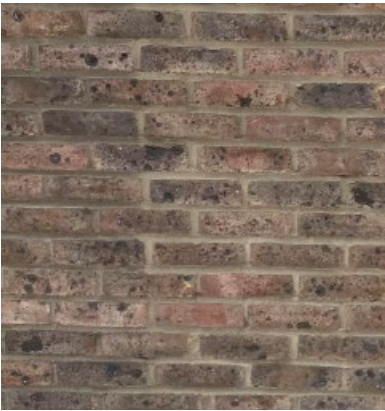


Block A-Michelmersh
(Selected dark)+ Tar-
mac Coloured mortar
(113)

 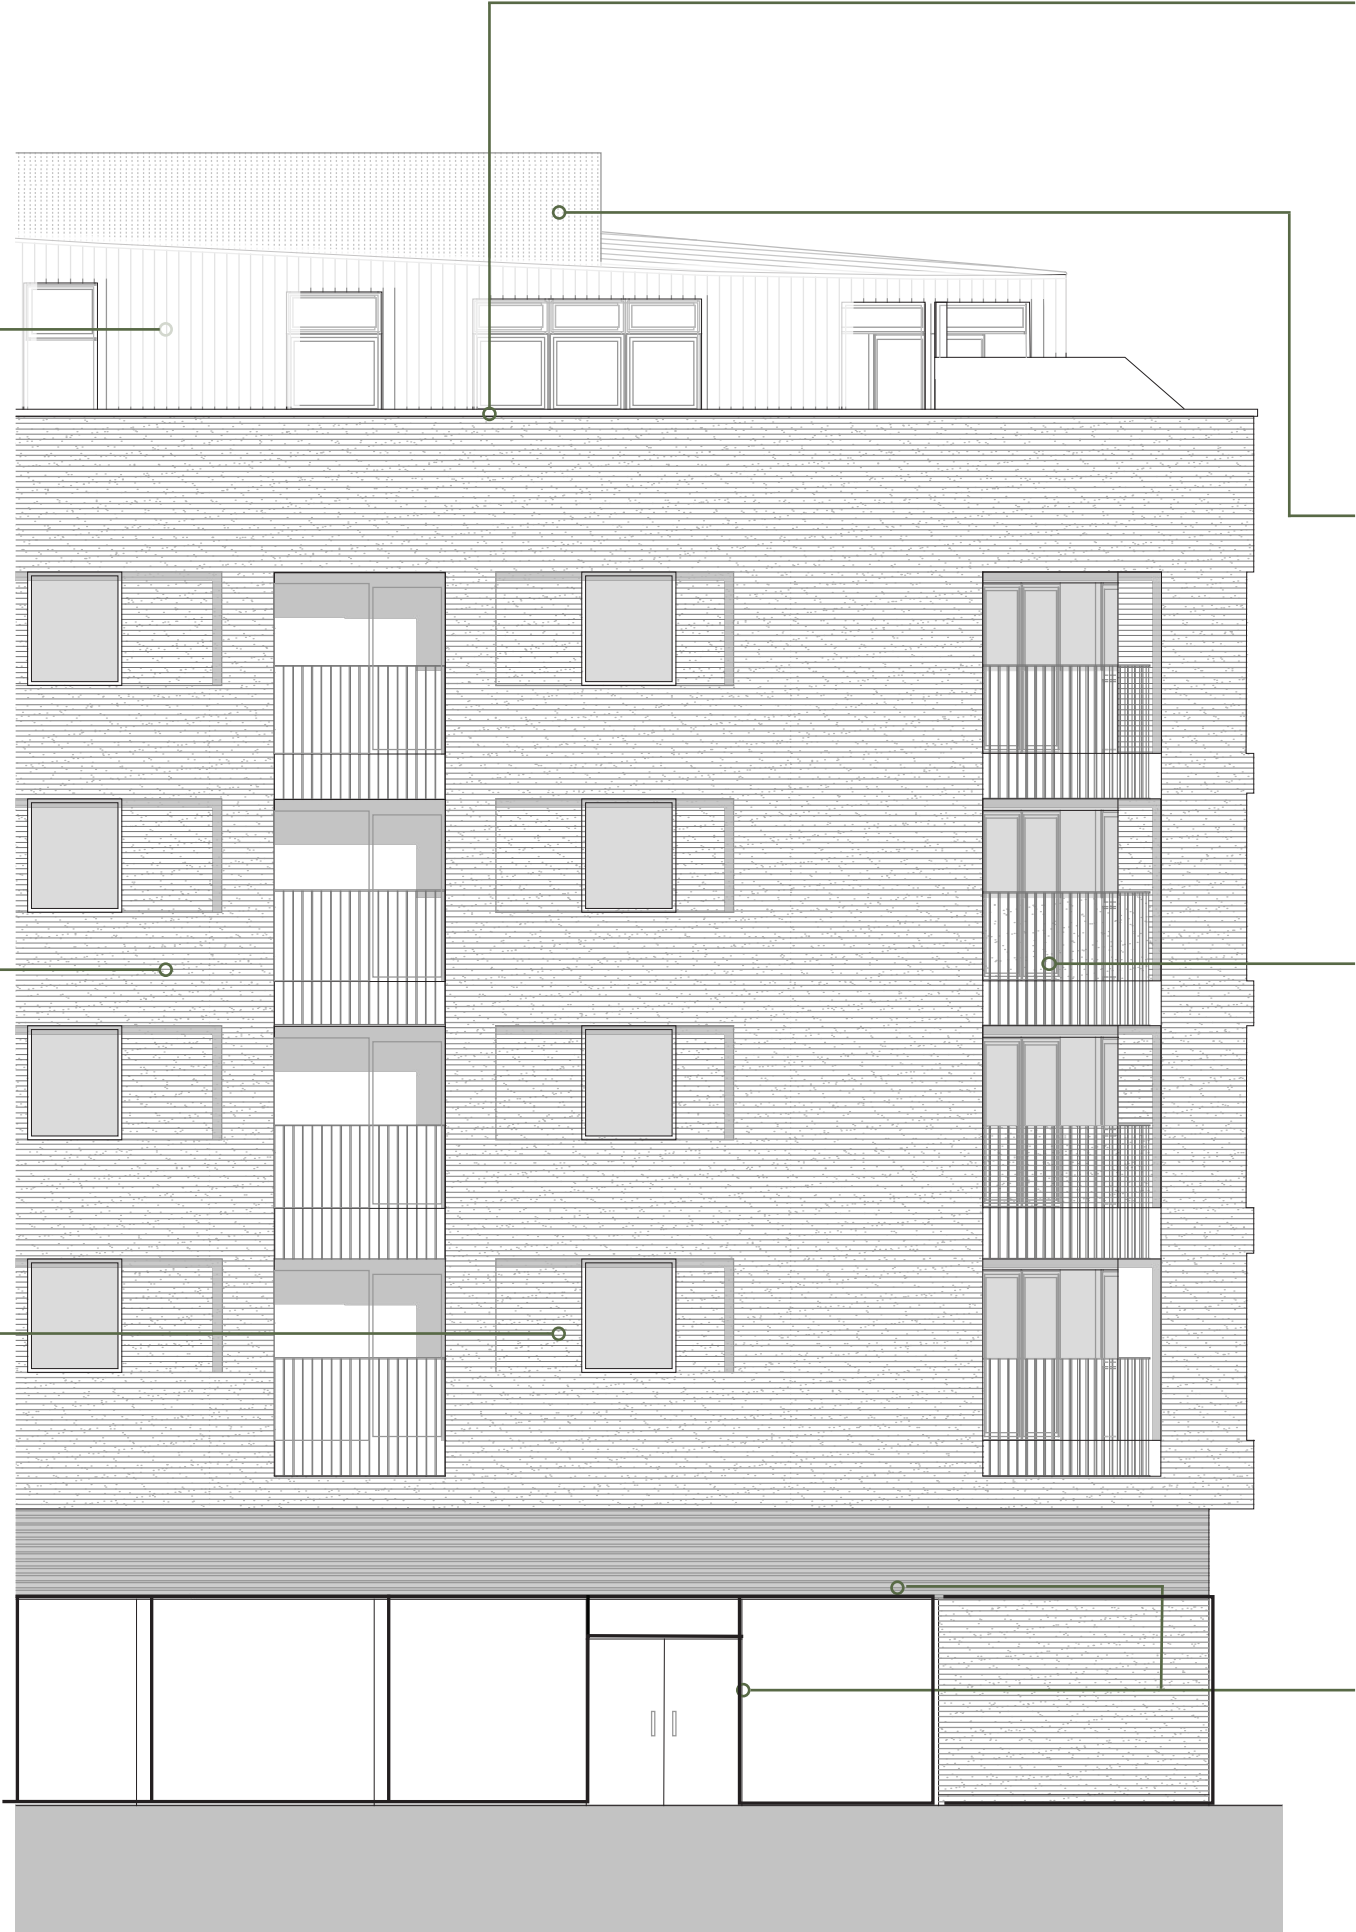


Capping
RAL 9005

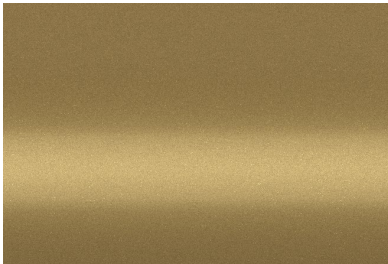

Interpon D2525 - Antu -
Metallic Matt Y2209I

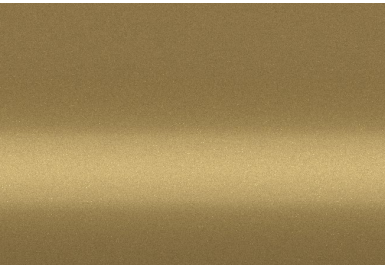

Interpon D2525 - Antu -
Metallic Matt Y2209I

 

Louvre Band

Frames curtain wall
RAL 9005



Mesh




Balustrade




Proposed Elevation D-D'

CHATHAM WATERFRONT

Block B Sample Board

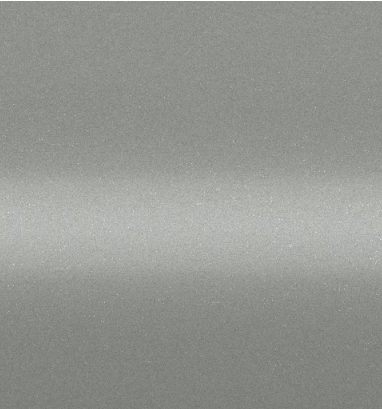


Interpon D1036 - Gris
150 Sable - Metallic
Fine Texture SW310G

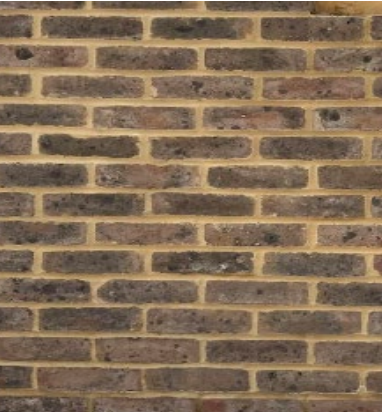


Block B-Michelmersh
(Selected dark)+ Tarmac
Coloured mortar (102)




Block B-Michelmersh
(Selected dark)+ Tarmac
Coloured mortar (113)

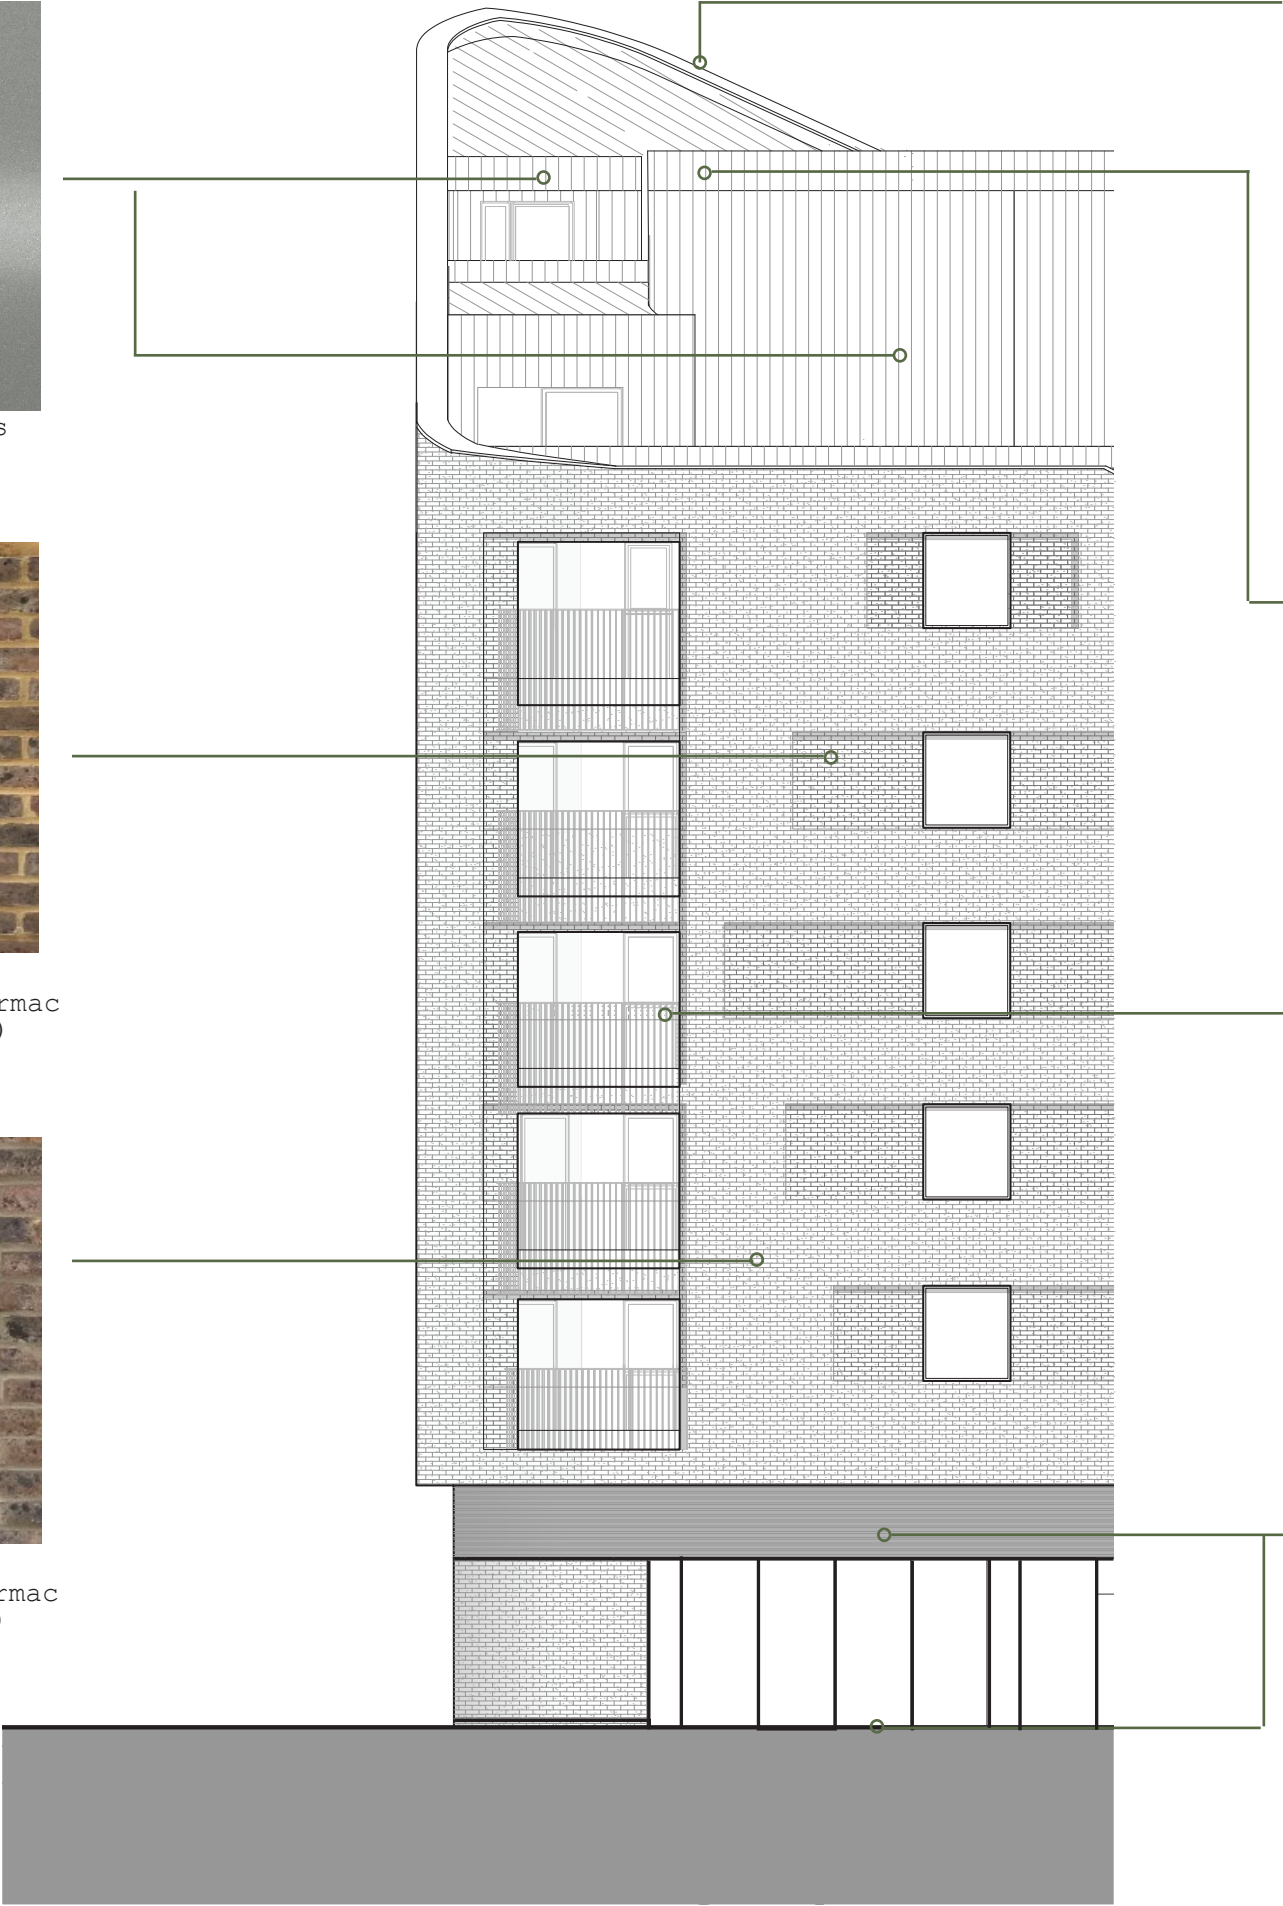

Capping
RAL 9005

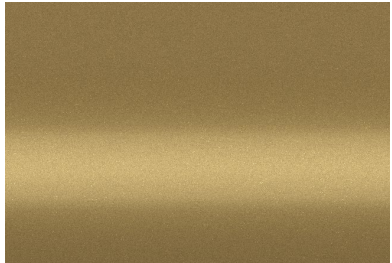

Interpon D2525 - Antu -
Metallic Matt Y2209I

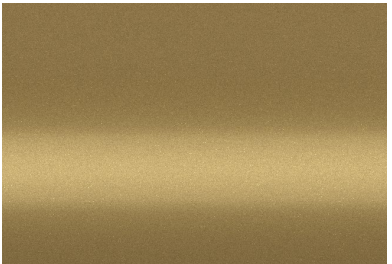

Interpon D2525 - Antu -
Metallic Matt Y2209I




Frames curtain wall
RAL 9005
Louvre Band
RAL 9005



Mesh




Balustrade

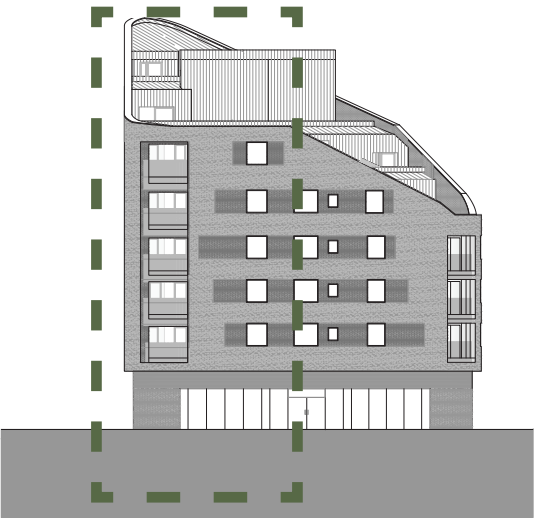

CHATHAM WATERFRONT


Block C Sample Board

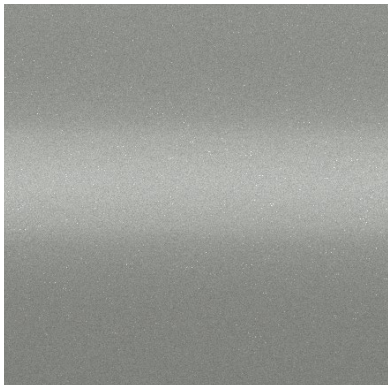



Interpon D1036 - Gris
150 Sable - Metallic
Fine Texture SW310G



Block C -Forterra
Bricks + Tarmac Co-
loured mortar (113)

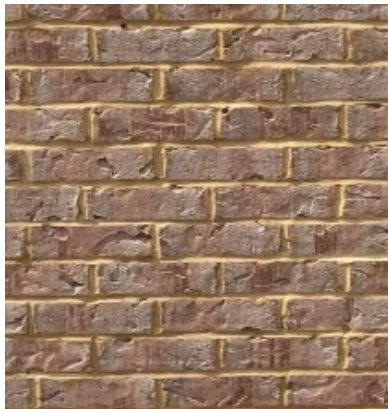

Block C -Forterra
Bricks + Tarmac Co-
loured mortar (102)

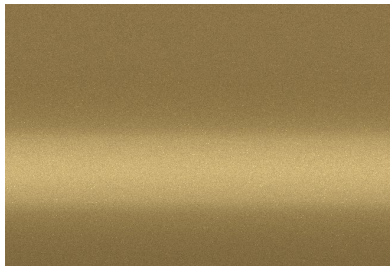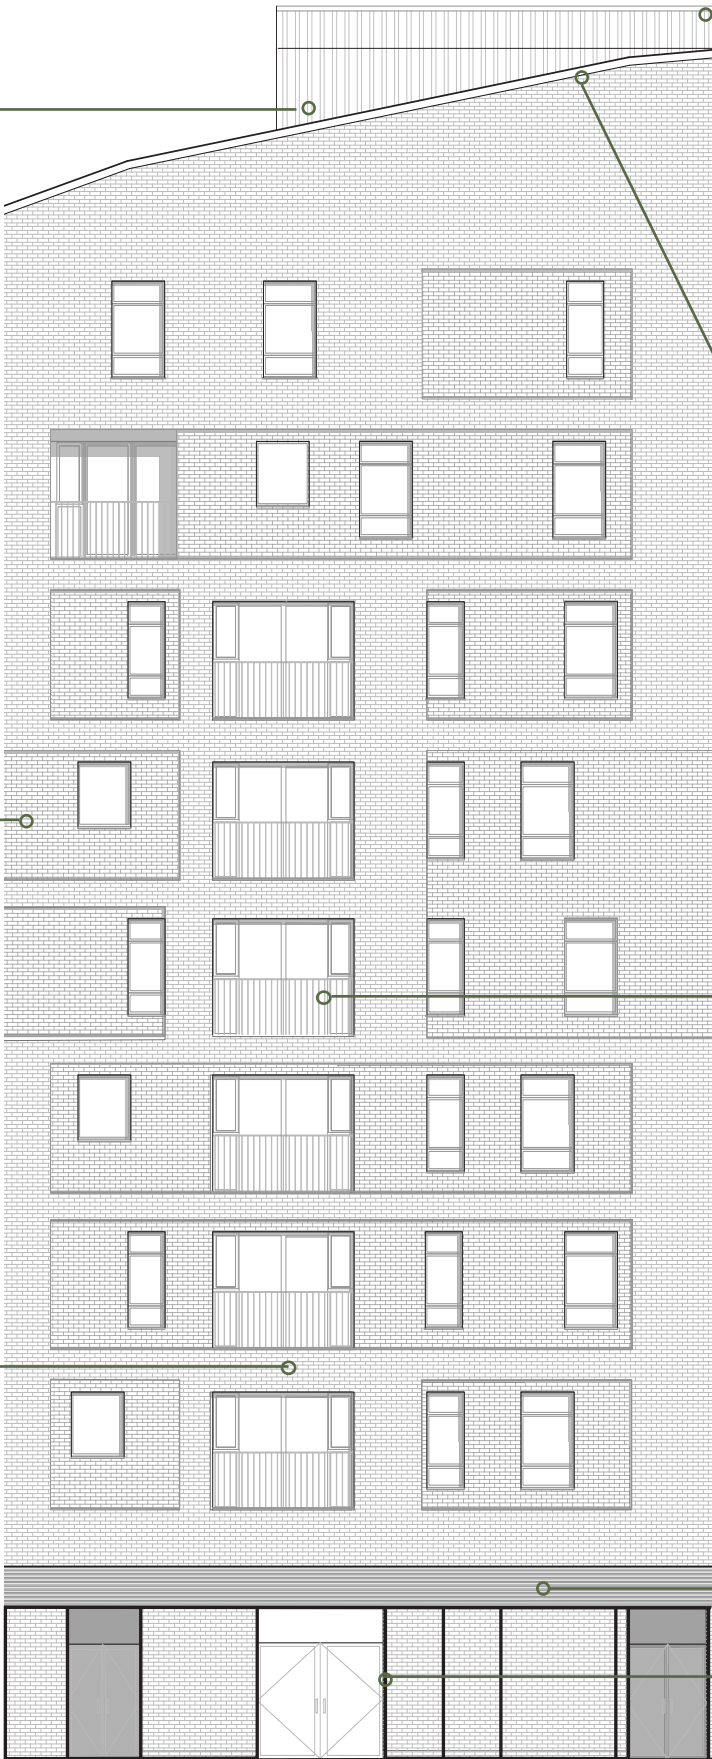


Interpon D2525 - Antu -
Metallic Matt Y2209I



Mesh



Capping
RAL 9005

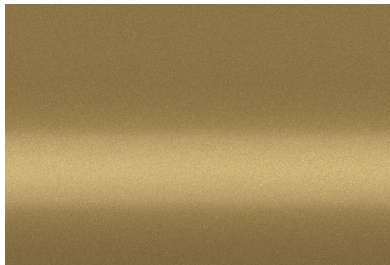

Interpon D2525 - Antu -
Metallic Matt Y2209I



Balustrade



Window Frame
RAL 9005


Louvre Band
RAL 9005

Window Frame
RAL 9005



CHATHAM WATERFRONT

Block D Sample Board

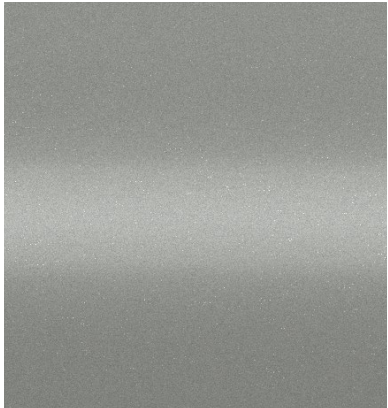


Interpon D1036 - Gris
150 Sable - Metallic
Fine Texture SW310G



Block D-Michelmersh
(Selected dark)+ Tarmac
Coloured mortar (113)



Block D-Michelmersh
(Selected dark)+ Tarmac
Coloured mortar (102)

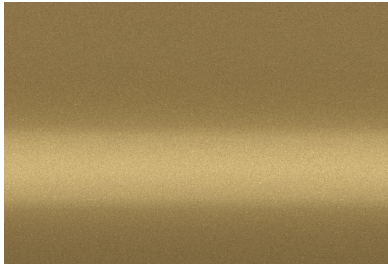


Interpon D2525 - Antu -
Metallic Matt Y2209I



Mesh



Capping
RAL 9005
Window Frame
RAL 9005

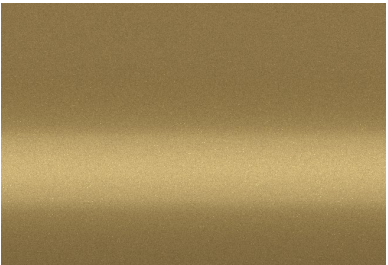

Interpon D2525 - Antu -
Metallic Matt Y2209I



Balustrade



Louvre Band
RAL 9005
Frames curtain wall
RAL 9005



CHATHAM WATERFRONT


Block E Sample Board



Interpon D2525 - Steel
Blue Platinum - Metal-
lic Matt Y2207I



Block E -Michelmersh (First Quality
Multi)+ Tarmac Coloured
mortar (102)

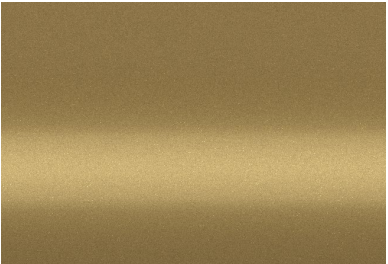

Interpon D2525 - Antu -
Metallic Matt Y2209I




Mesh



Capping
RAL 9005





Window Frame
RAL 9005

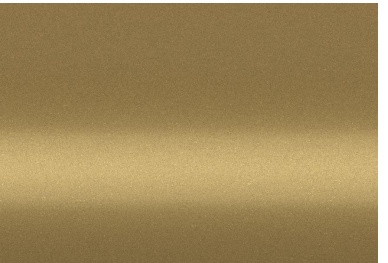

Interpon D2525 - Antu -
Metallic Matt Y2209I




Balustrade

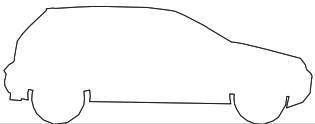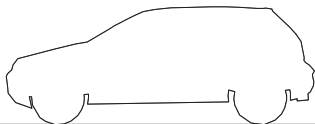

CHATHAM WATERFRONT

Glazing Sample Board

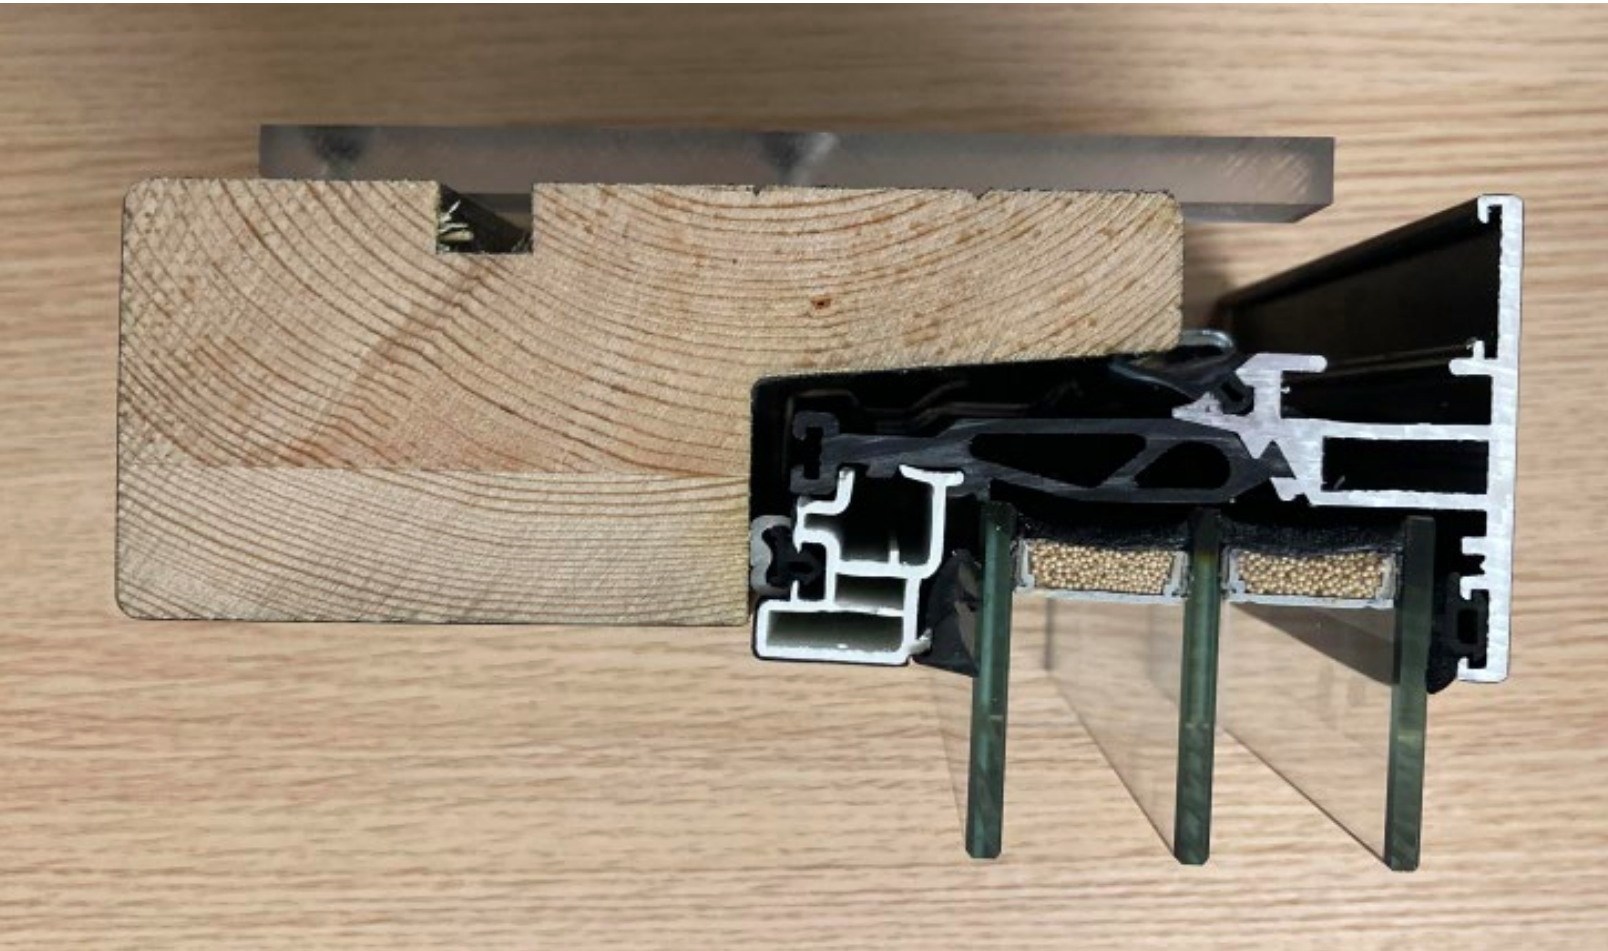

Glazing to be a composite flat profile aluminium powder coated frame in RAL 9005 (Jet Black)



2019 FX Awards (Curious Brewery) Shortlisted
2019 Blueprint (Process Gallery) Shortlisted
2019 AJ Architectural Award (Process Gallery) Shortlisted
2019 AJ Architectural Award (Curious Brewery) Shortlisted
2019 Dezeen Award (Process Gallery) Longlisted
2019 AJ Retrofit Award (Gin Works Chapel Down) Shortlisted
2019 RIBA South-East Regional Award (Process Gallery)
2019 BD Awards shortlisted for Small Project of the Year Category
2019 BD Awards shortlisted for Retail & Leisure Architect of the Year
2018 George Clarke Medal Winner (The Cottage)
2018 Property Week Student Accommodation Awards Highly Commended (Palamon Court)
2018 What Awards ‘Best Luxury House’ Silver Winner (Manor Barn)
2018 The Sunday Times British Home Awards Winner (The Cottage)
2018 AJ Retrofit Awards Finalist (The Cottage)
2018 BD Architect of the Year Award shortlisted for Individual House
2015 RIBA South-East Regional Award (Pobble House)
2014 Kent Design Award (Best Small Project)
2013 WAN World Architecture News Facade of the Year (Crit Building)
2012 Kent Design Awards Overall Winner (Rocksalt Restaurant)
2012 RIBA Downland Award (Rocksalt Restaurant)
2012 RIBA Downland Award (The Marquis)
2012 Restaurant & Bar Design Award Shortlisted
2011 FX International Interior Design Shortlisted
2011 WAN Commercial Shortlisted
2011 RIBA Downland Prize (Commended)
2010 RIBA National Award Shortlisted
2010 Kent Design Awards (Best Education Category)
2010 Building Design & Construction Award (Best Educational Building)
2010 Building Design & Construction Award (Public/ Community Building)
2009 Evening Standard New Homes Award Shortlisted
2008 RIBA Downland Prize (Residential Leisure)
2008 ‘Britain’s Best Home’ (Final Six)
2007 Kent Design Award (Best Small Project)
2007 RIBA Downland Prize (Best Conversion)
2007 Kent Design Award (Education Shortlisted)
2006 ‘What House’ Award (Best House)
2005 RIBA National Award
2004 Kent Design Award (Overall Winner)
2004 Kent Design Award (Education Category)
2000 National Built In Quality Award

London
london@hollawaystudio.co.uk
+44 (0)20 7014 4900

Kent
kent@hollawaystudio.co.uk
+44 (0)1303 260 515

hollawaystudio.co.uk